


EP FABTECH SOFFIT

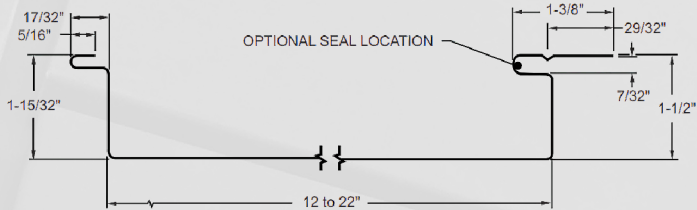

Soffit is able to protect rafters from the elements. Keeping moisture away from the rafters reduces the chance of mold, and helps preserve the life of the materials.

Material

24 Gauge Steel

Specifications

Coverage: 12" to 22"

Finishes: Kynar 500®

ASTM Tests

ASTM C-365	ASTM C-365
ASTM C-393	ASTM D-648
ASTM C-297	ASTM C-273
ASTM D-790	ASTM C-272
ASTM D-638	ASTM D-696
ASTM D-1781	ASTM D-635
ASTM D-732	ASTM D-1929
ASTM C-518	ASTM E-84
ASTM E-90	

Soffit Panel Benefits

Decreased Maintenance

Soffit Venting Optional

Protection of Rafters

Smooth, clean appearance

Concealed fasteners

Corrosion resistant coatings available

Application

EP Soffit Fabtech panels may be installed under rafters or along walls. Any moisture Barriers and jamb flashings must first be installed. Soffit panels are installed from left to right or right to left.


Notes:

1. Special colors and finishes available. Consult EP Fabtech Metals MFG for pricing, lead time and specifications.
2. Galvalume® is a registered trademark of BIEC International Inc.
3. Kynar 500® is a registered trademark of Arkema, Inc.
4. Contact us for different profiles available




FABTECH

FLUSH WALL SOFFIT PANEL SMOOTH SOLID

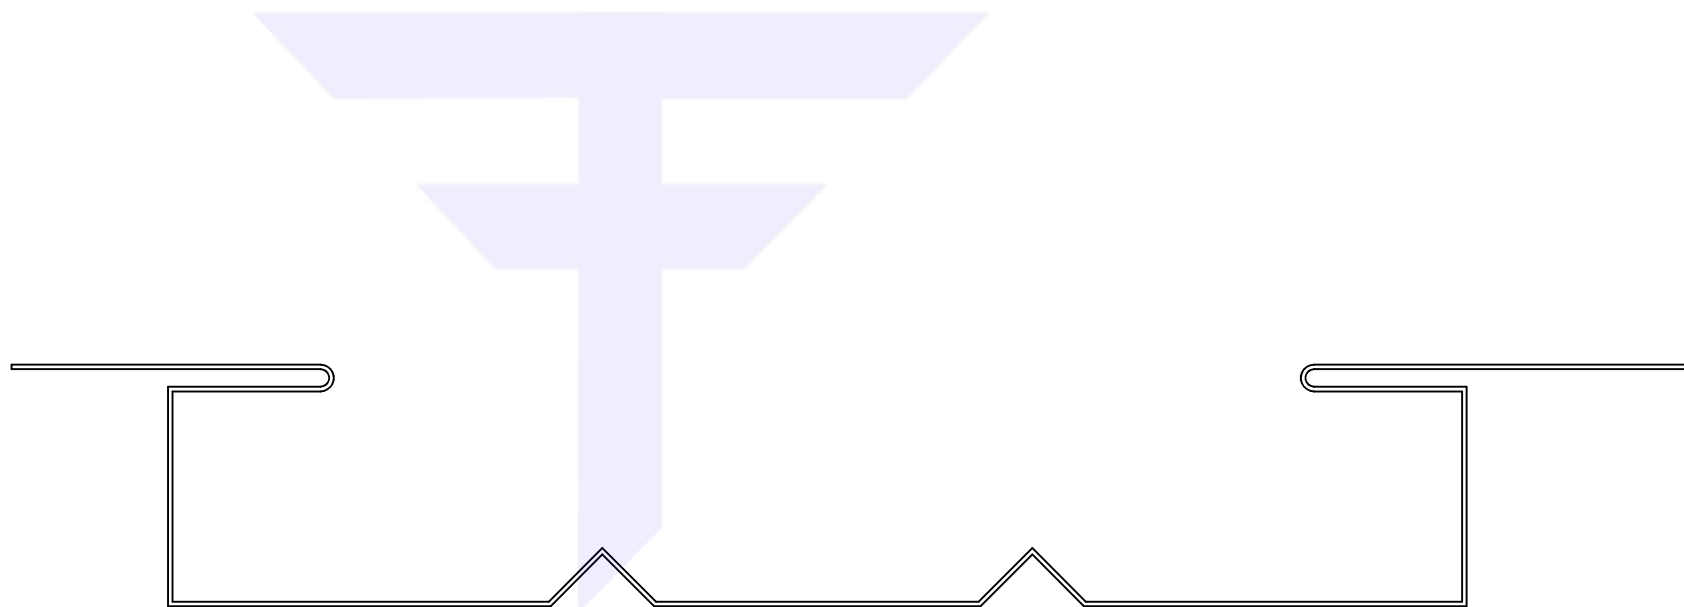


FABTECH


FLUSH WALL SOFFIT PANEL W/ PENCIL BEADS

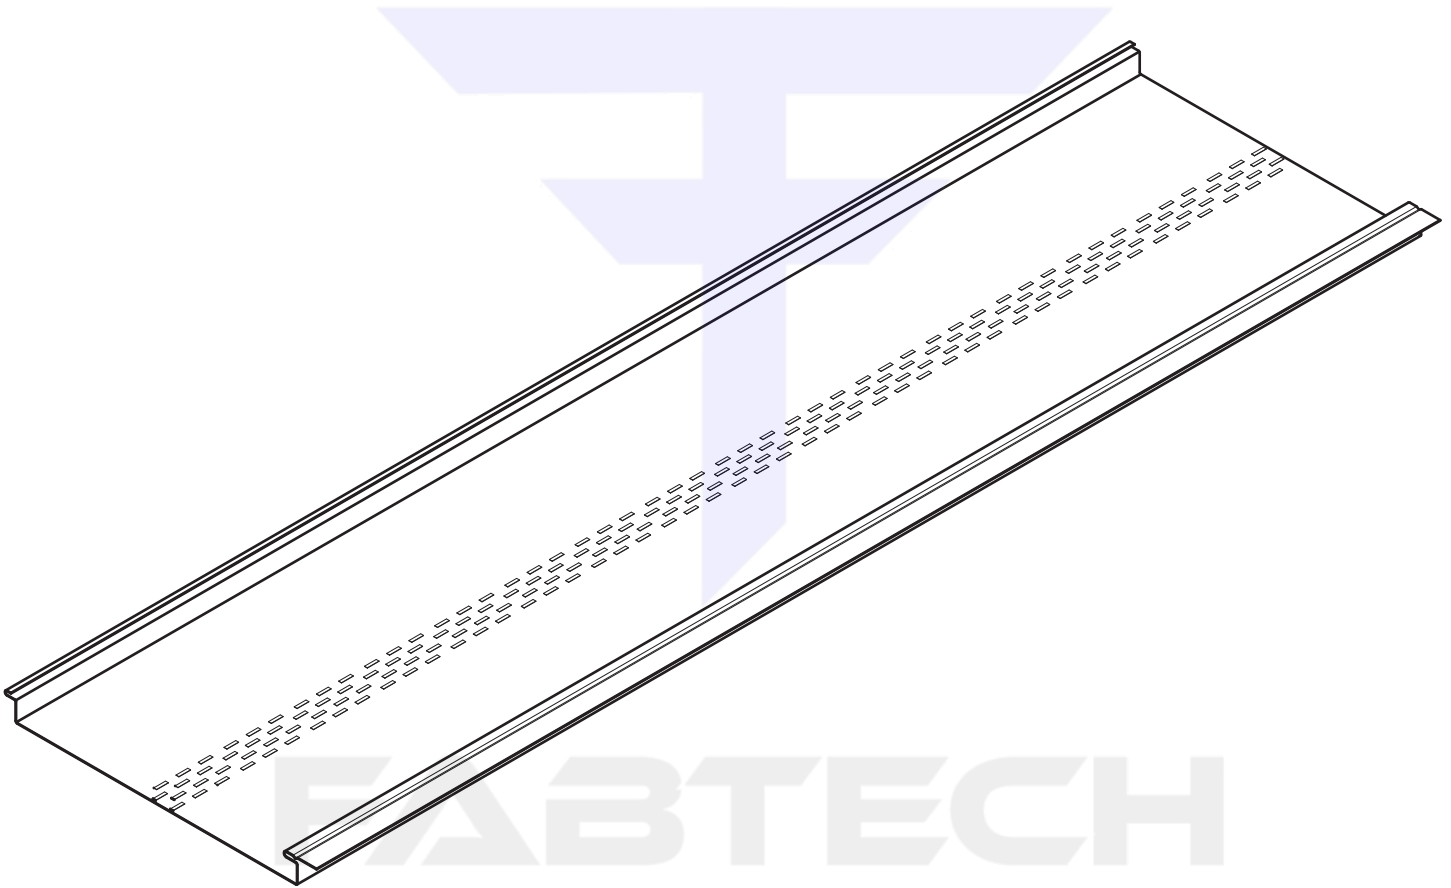


Shop Drawings		 EP FABTECH METALS MFG.
	FLUSH WALL SOFFIT PANEL-VENTED	
	2020	

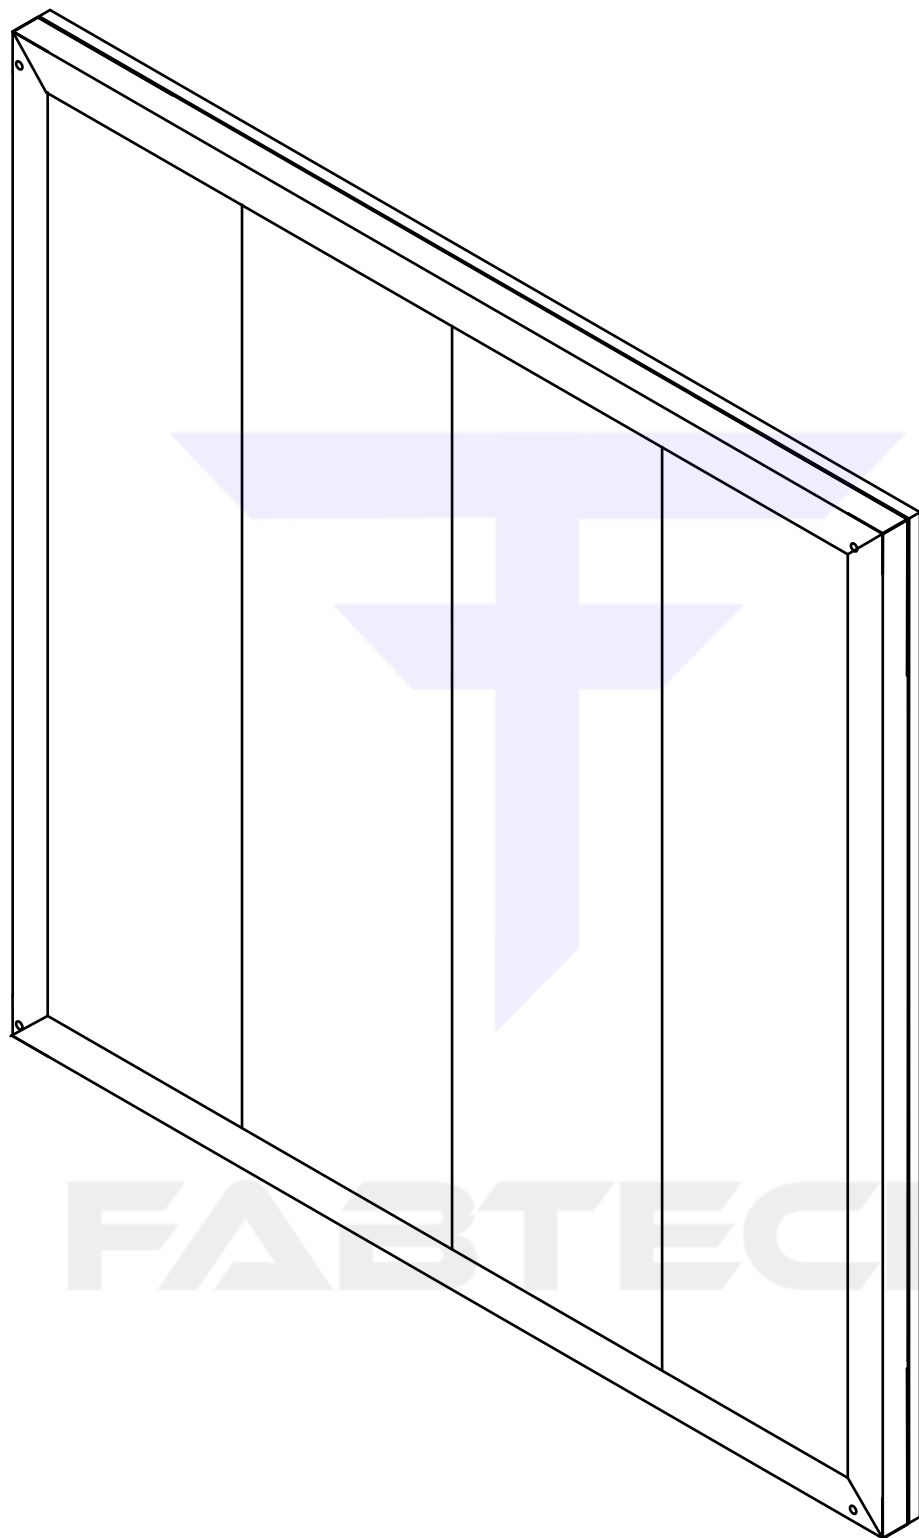

ASSEMBLED ISONOMETRIC

Shop Drawings 2021		 EP FABTECH METALS MFG.
	METAL WALL SOFFIT INSTALLATION	
	NOT DRAWN TO SCALE N.T.S.	

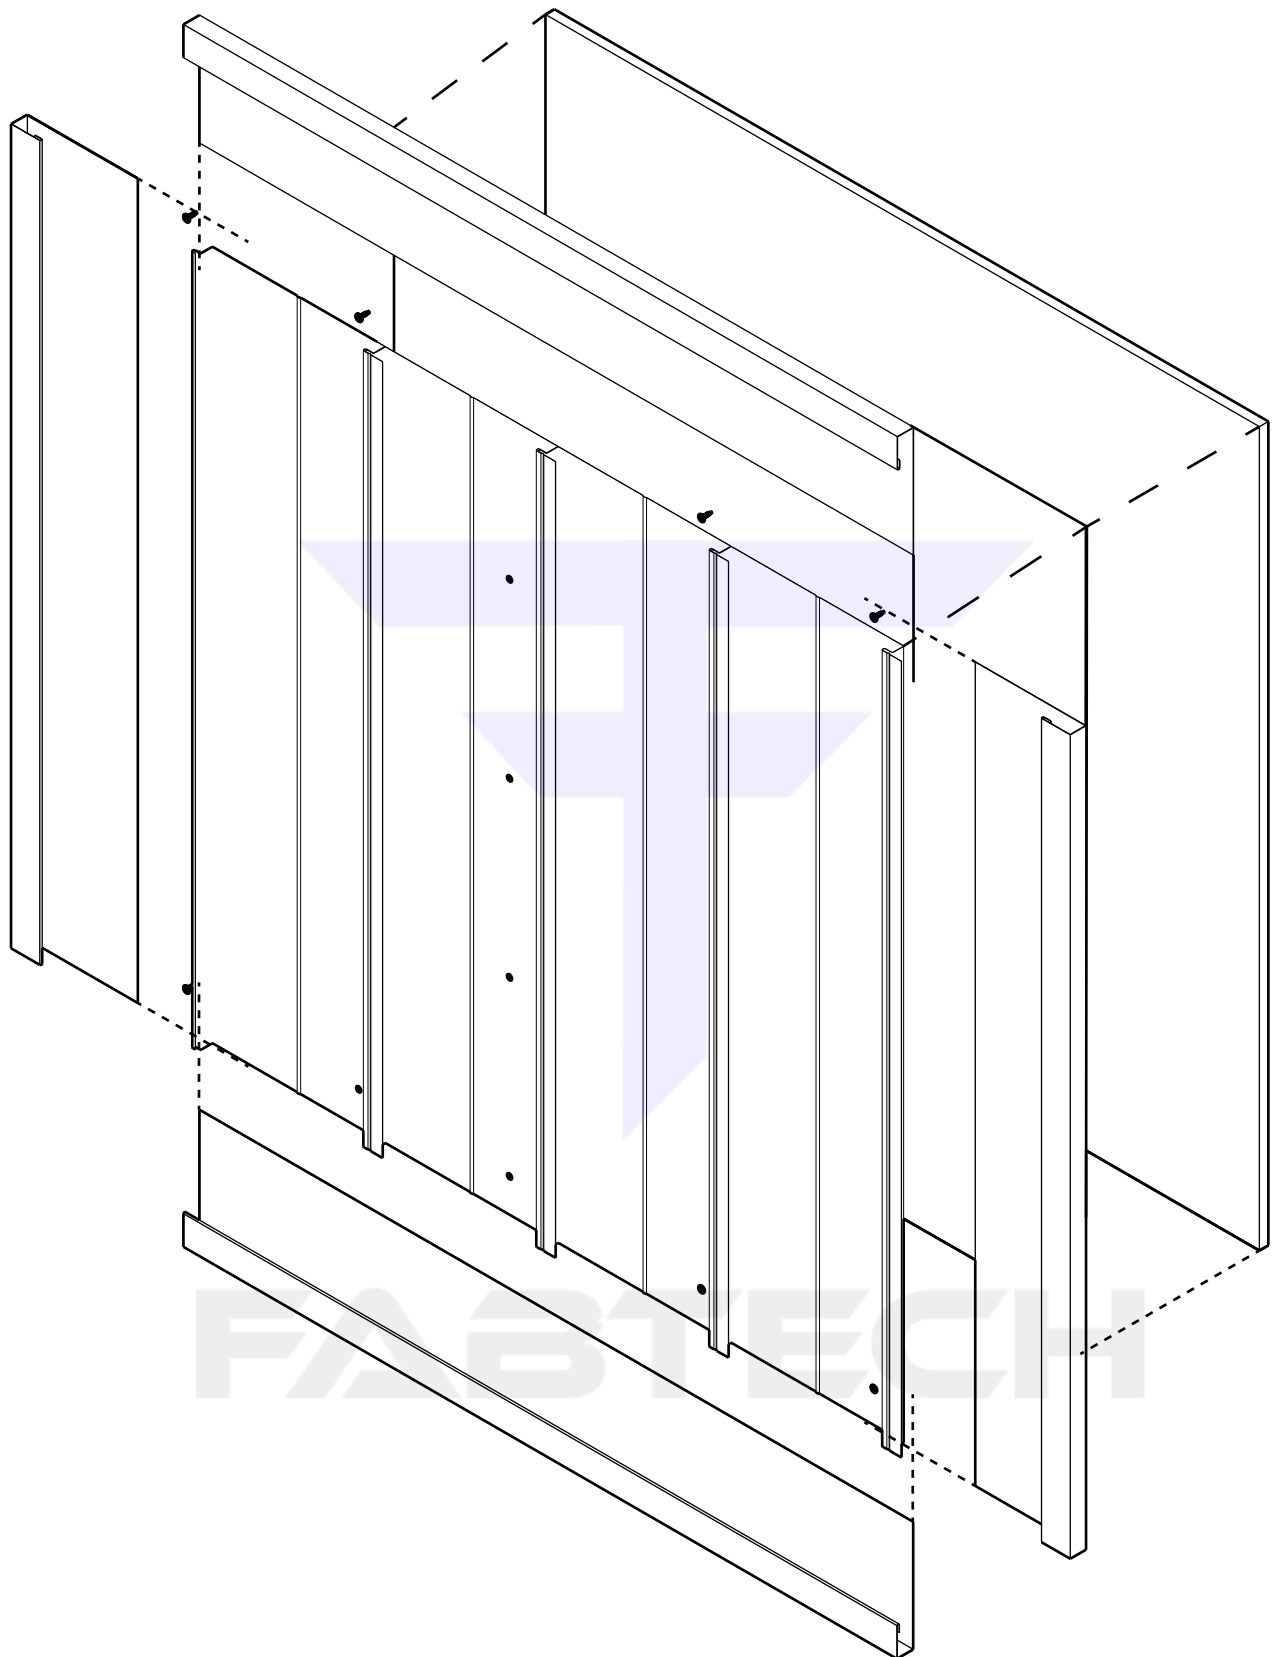

NOTES:

1. DASHED LINES REPRESENT CONNECTION PATHS.
2. BIRD STOP IS ALIGNED TO THE DRIP EDGE AND FOLLOWS PANEL GROOVES.
3. R-PANEL HAS A 3 INCH OVER HANGE.

Shop Drawings

2020


SINGLE SOFFIT INSTALLATION

NOT DRAWN TO SCALE

N.T.S.




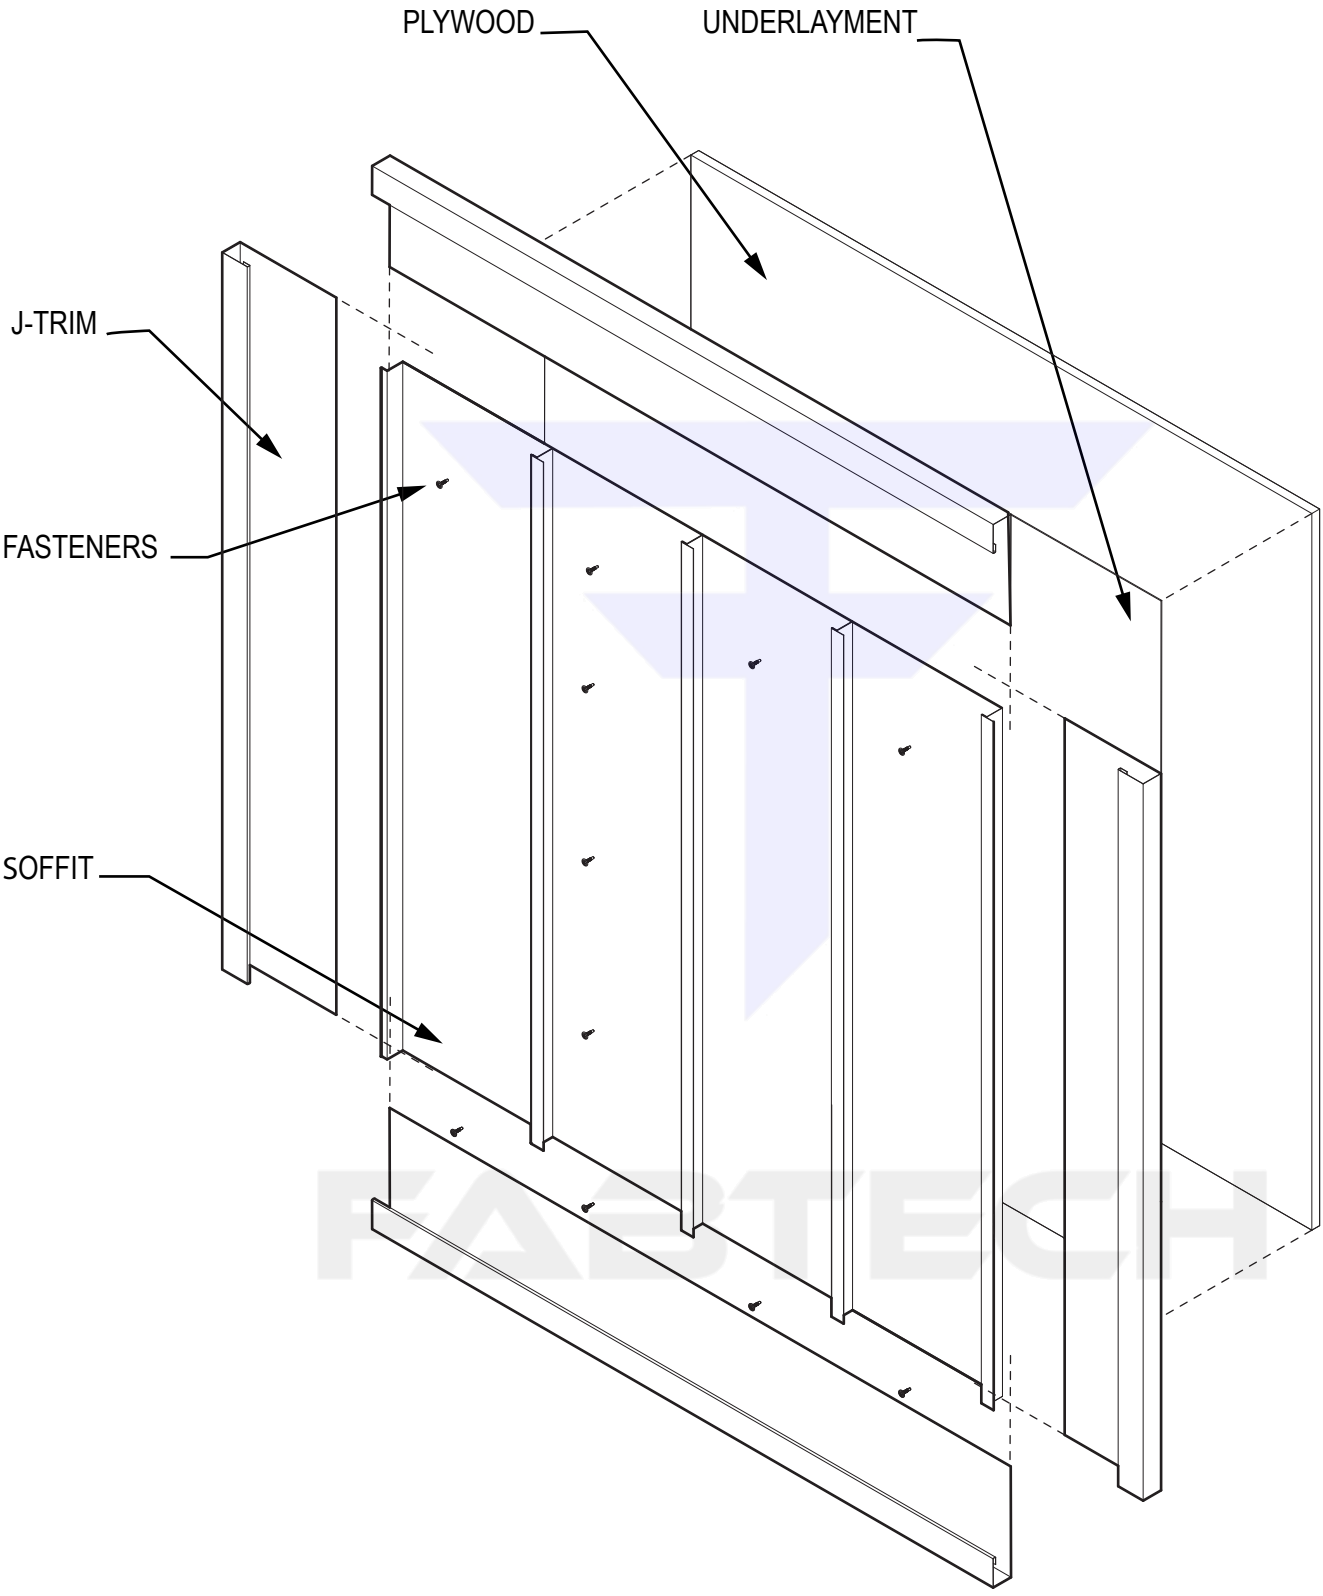
**EP FABTECH
METALS MFG.**

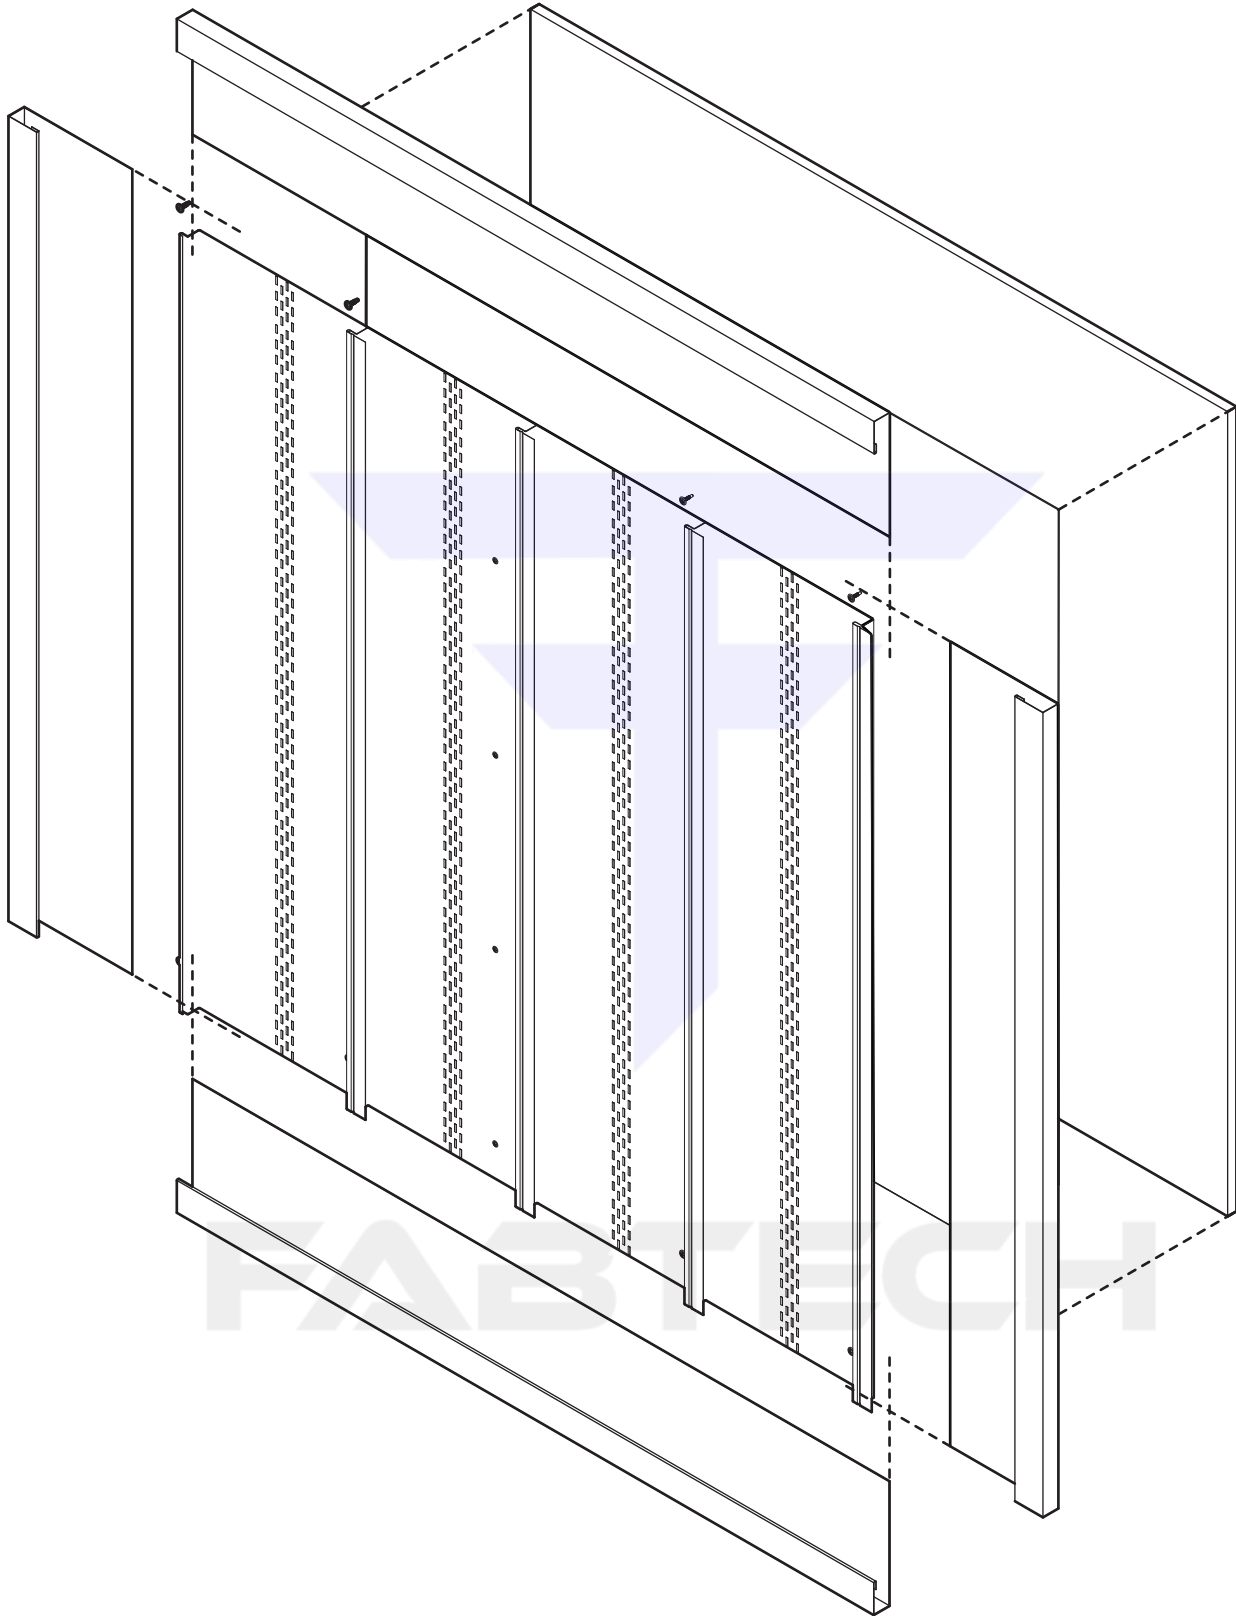

NOTES:

1. DASHED LINES REPRESENT CONNECTION PATHS.
2. BIRD STOP IS ALIGNED TO THE DRIP EDGE AND FOLLOWS PANEL GROOVES.
3. R-PANEL HAS A 3 INCH OVER HANGE.

<div>Shop Drawings</div> <div>2020</div>		 EP FABTECH METALS MFG.
	VENTED SOFFIT INSTALLATION	
	NOT DRAWN TO SCALE N.T.S.	



Shop Drawings

2020


SOFFIT INSTALLATION

NOT DRAWN TO SCALE

N.T.S.



EP FABTECH
METALS MFG.

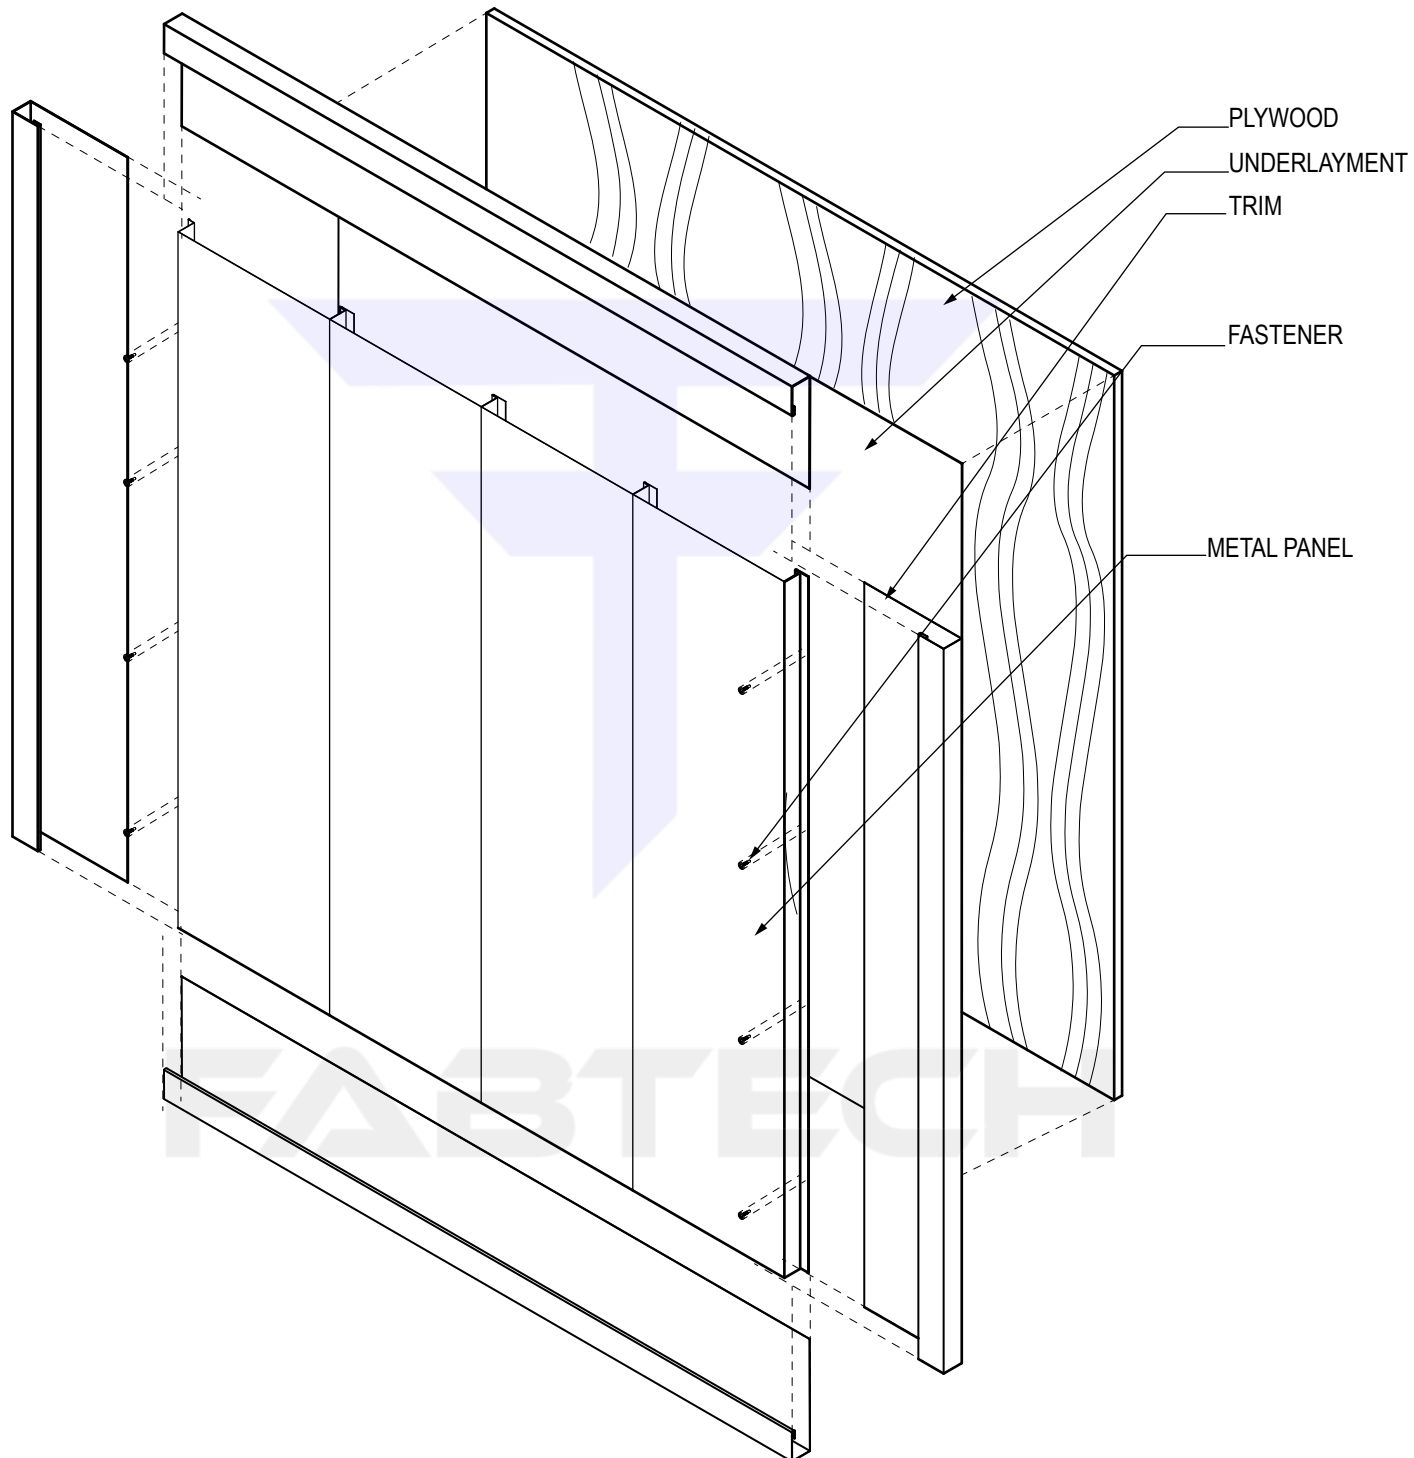

Shop Drawings

2021


**METAL WALL SOFFIT
INSTALLATION**


NOT DRAWN TO SCALE

N.T.S.



**EP FABTECH
METALS MFG.**

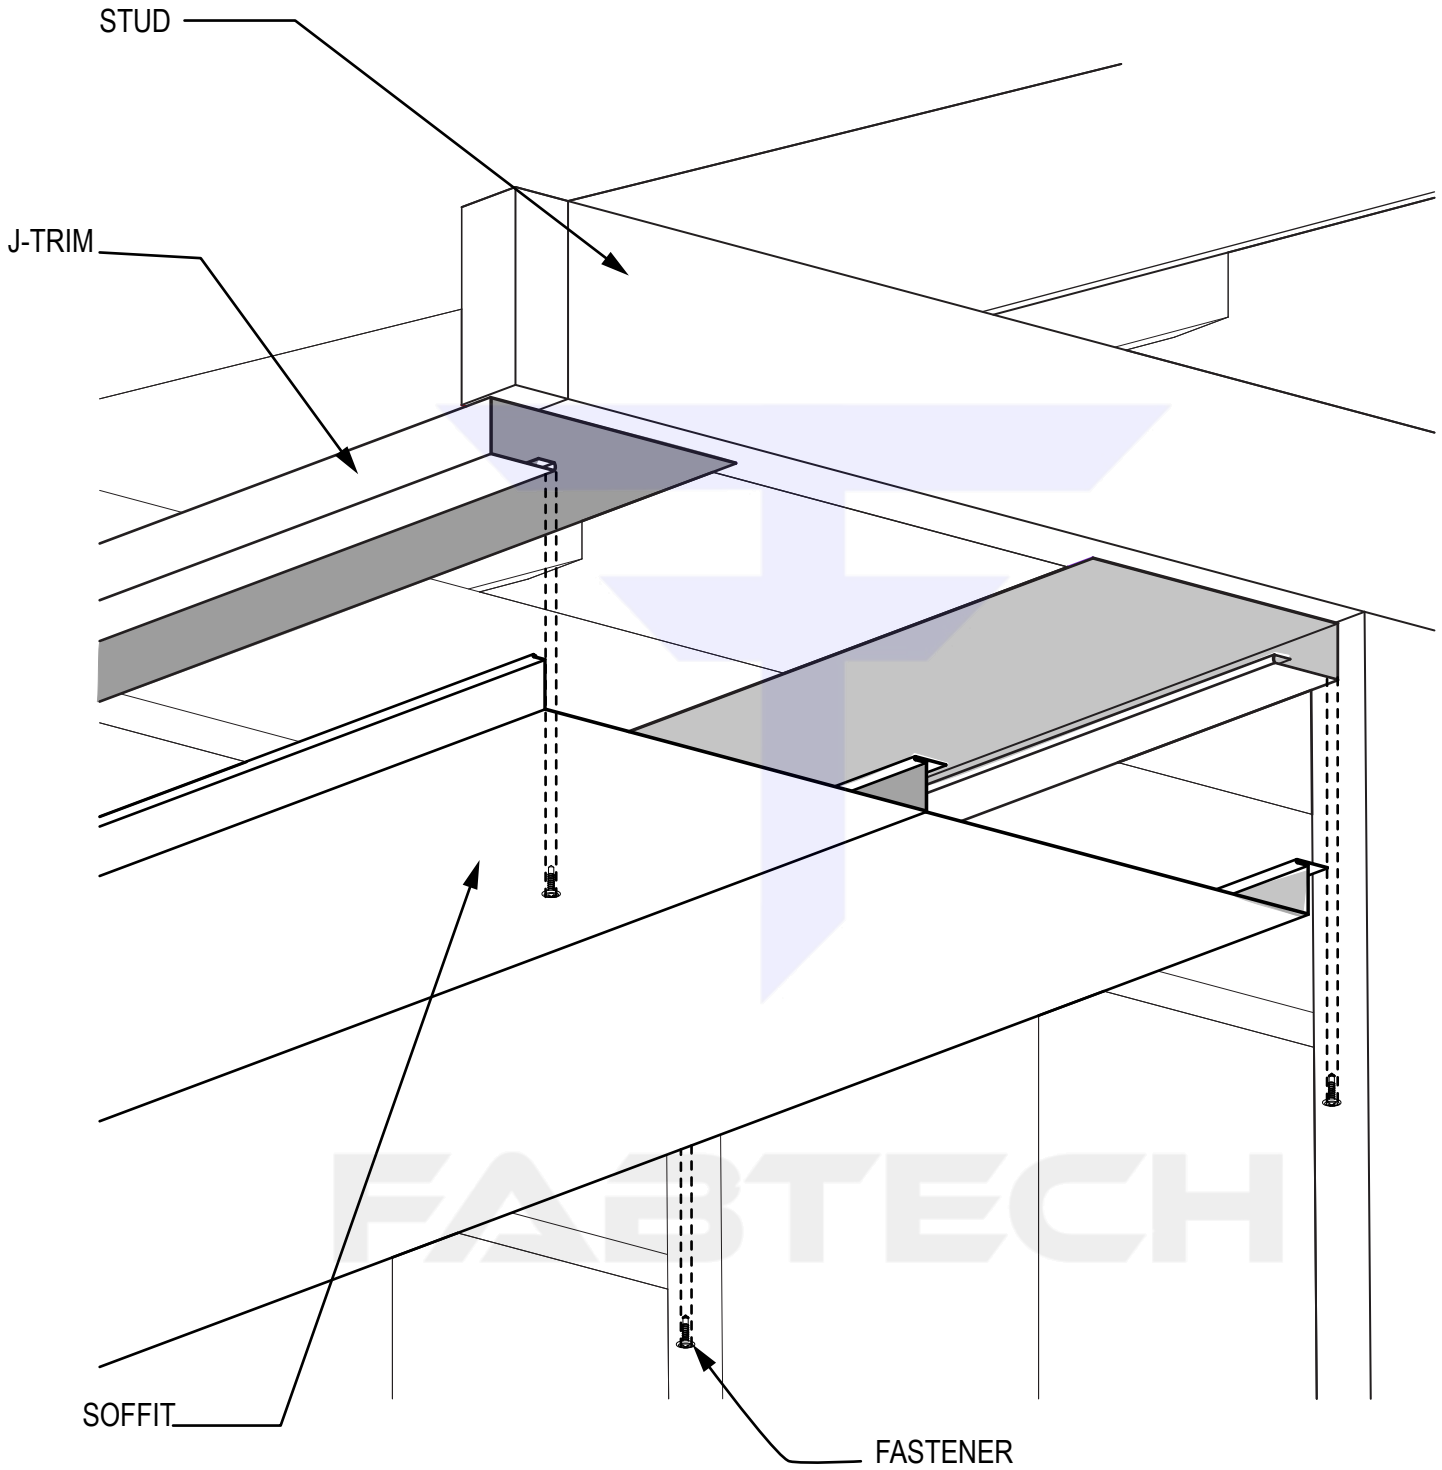

Shop Drawings		 EP FABTECH METALS MFG.
	SOFFIT INSTALLATION ENLARGED	
	NOT DRAWN TO SCALE N.T.S.	
2020		